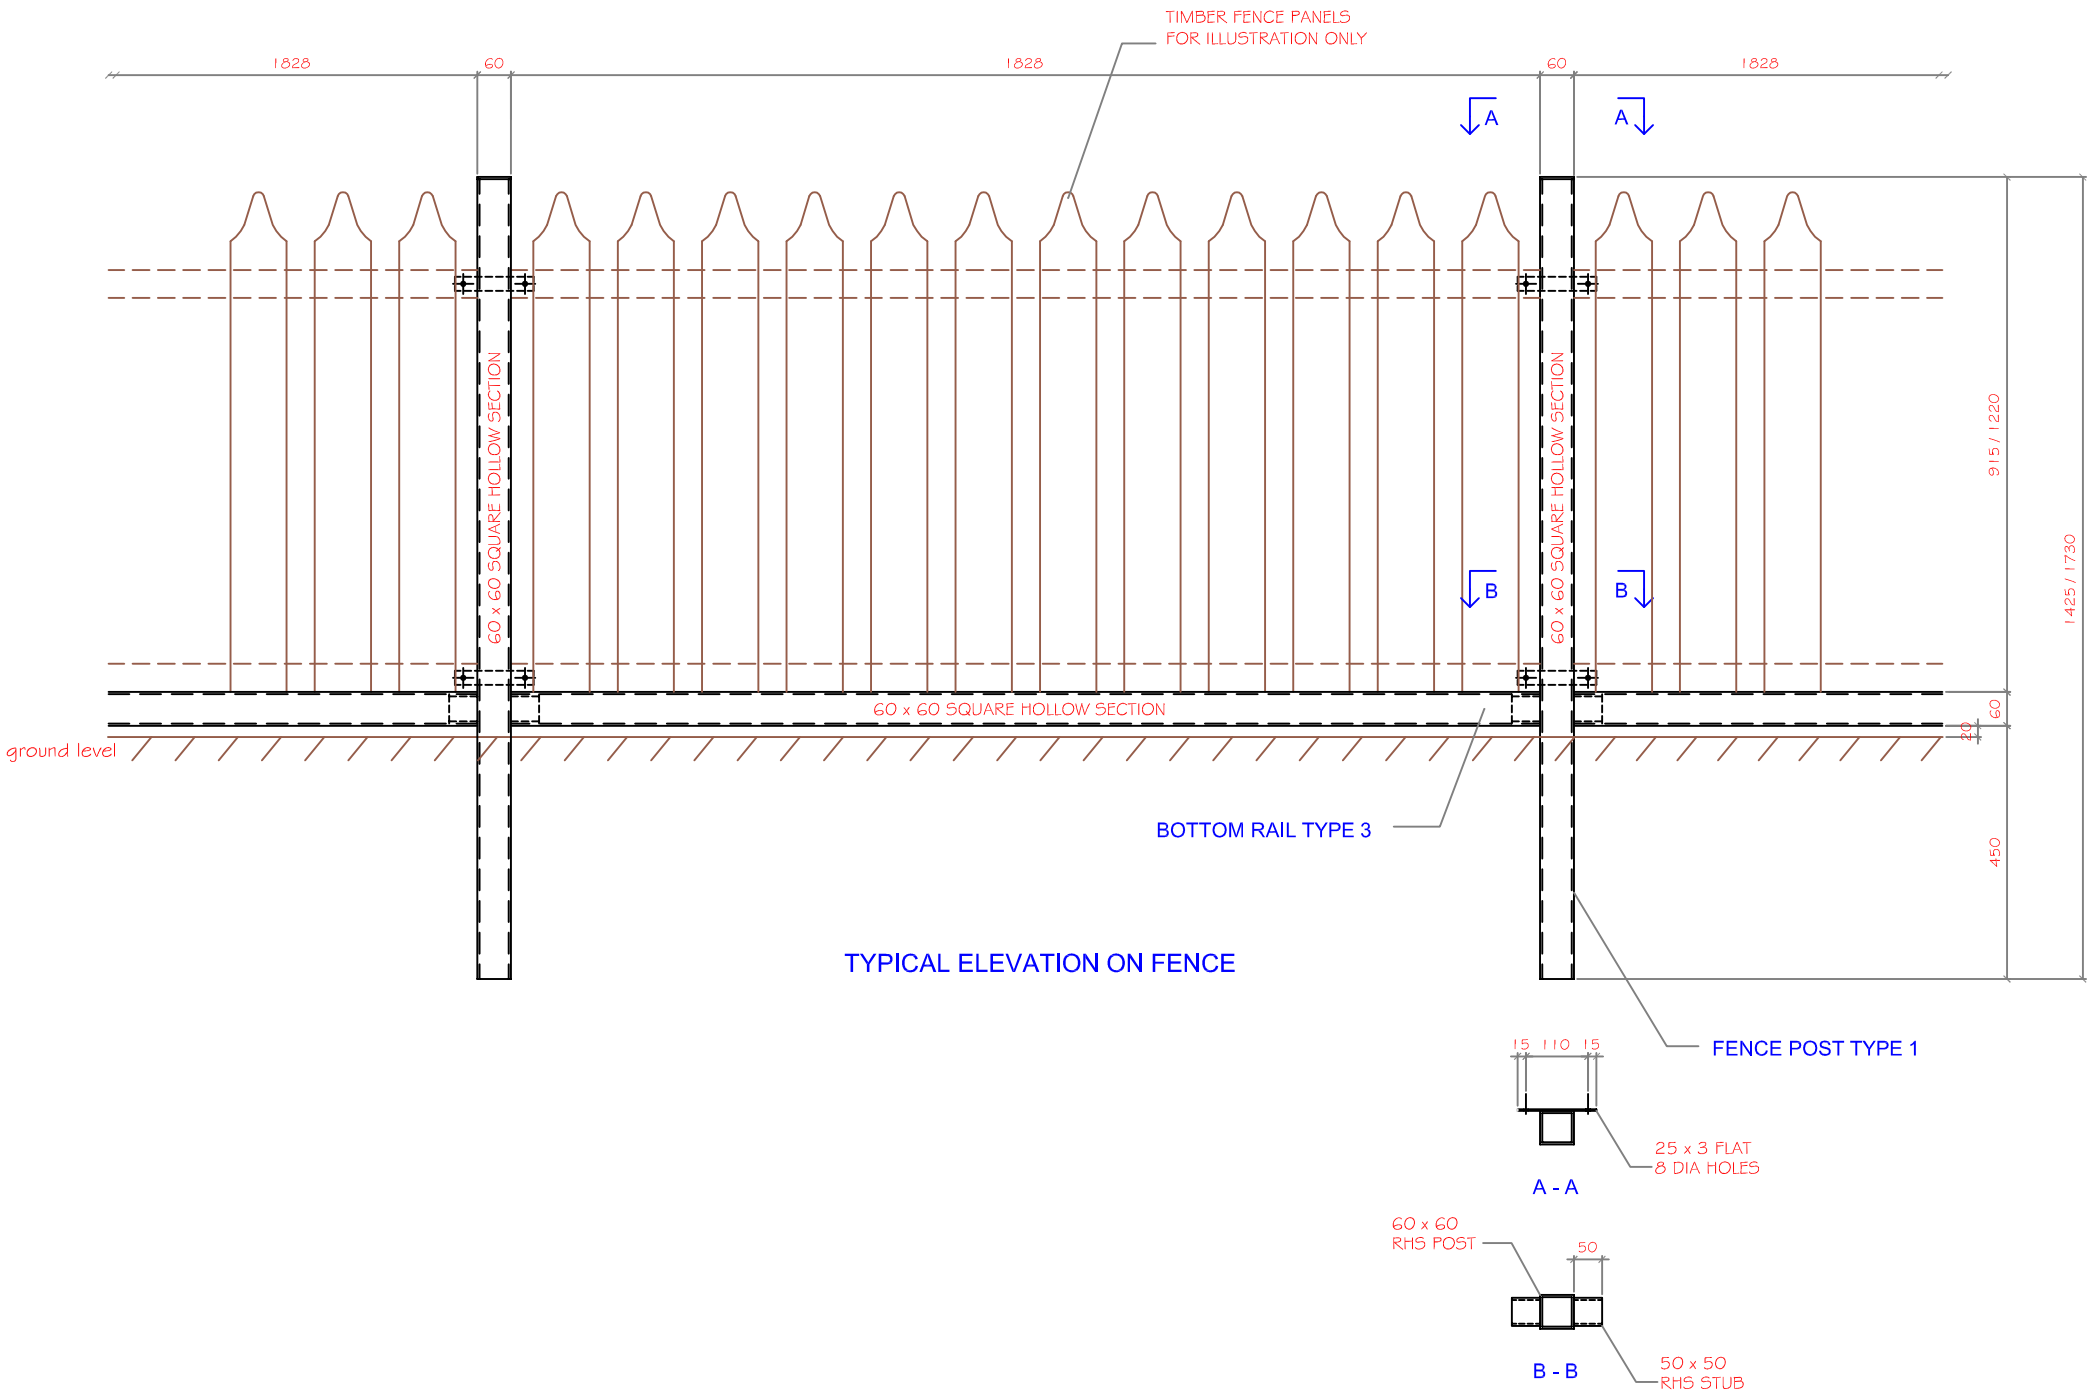

TYPICAL ELEVATION ON FENCE